ROOT Design

t/f 604 . 465 . 3862
carole@rootdesign.ca

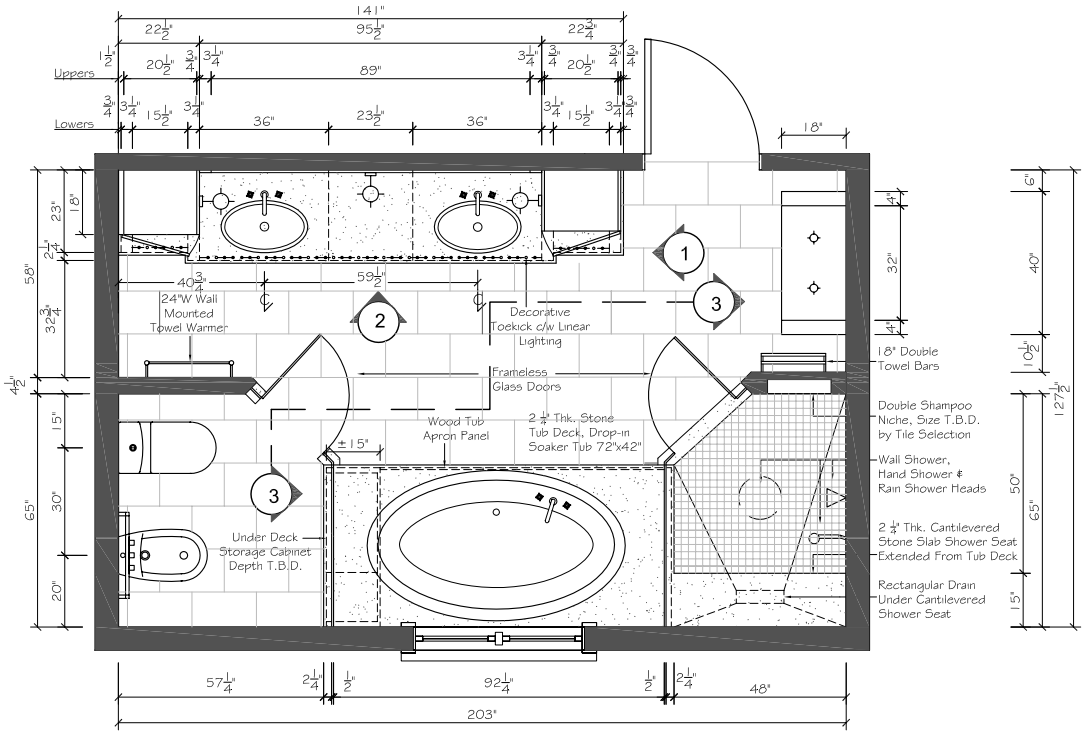

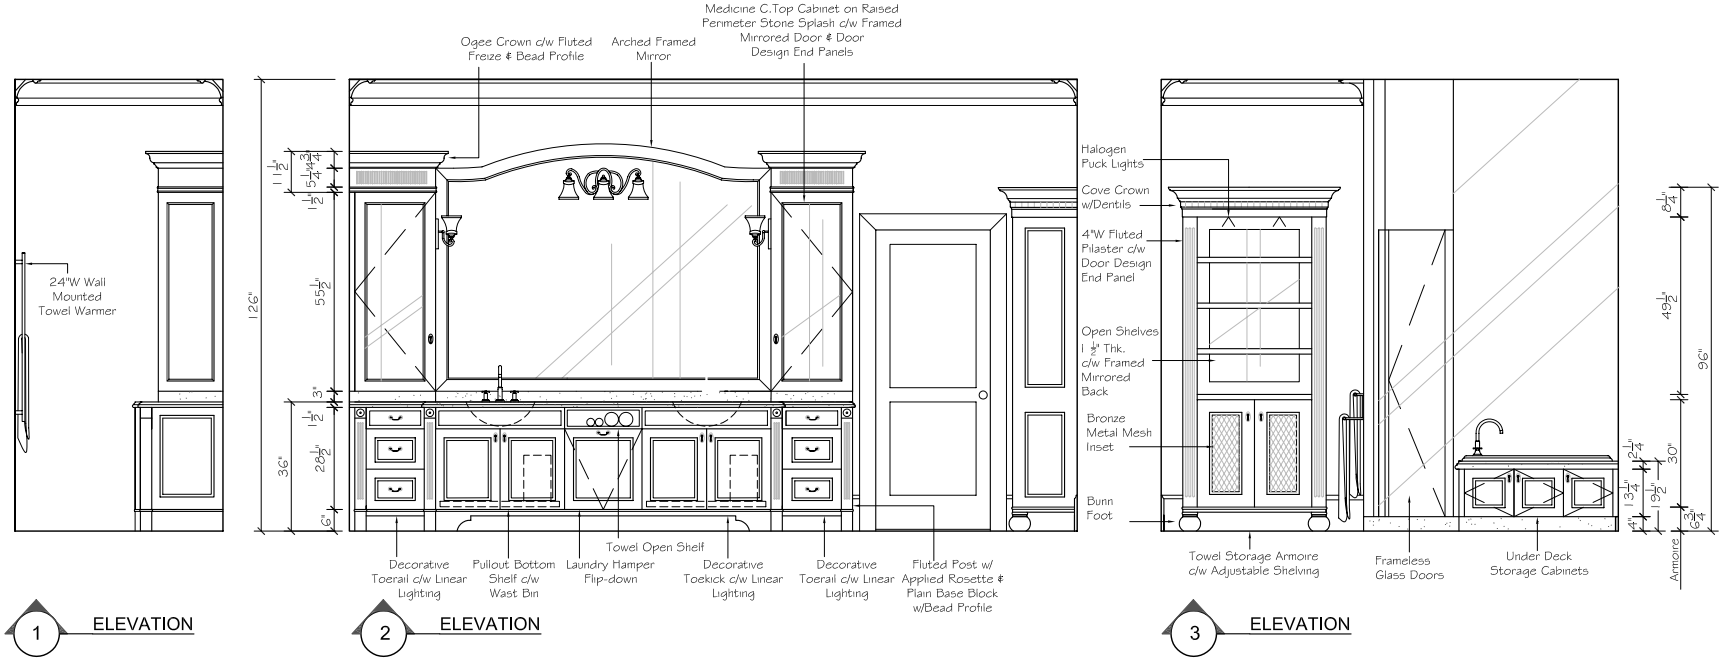

1 ELEVATION

2 ELEVATION

3 ELEVATION

Revisions:

Description	Date

Project:

PRIVATE RESIDENCE

Drawing Title:

TRADITIONAL MASTER BATHROOM PLAN & ELEVATIONS

Date:	Drawn By:
NOVEMBER 2007	CMR
Scale: NTS	Approved By:

Drawing No:

ID-1